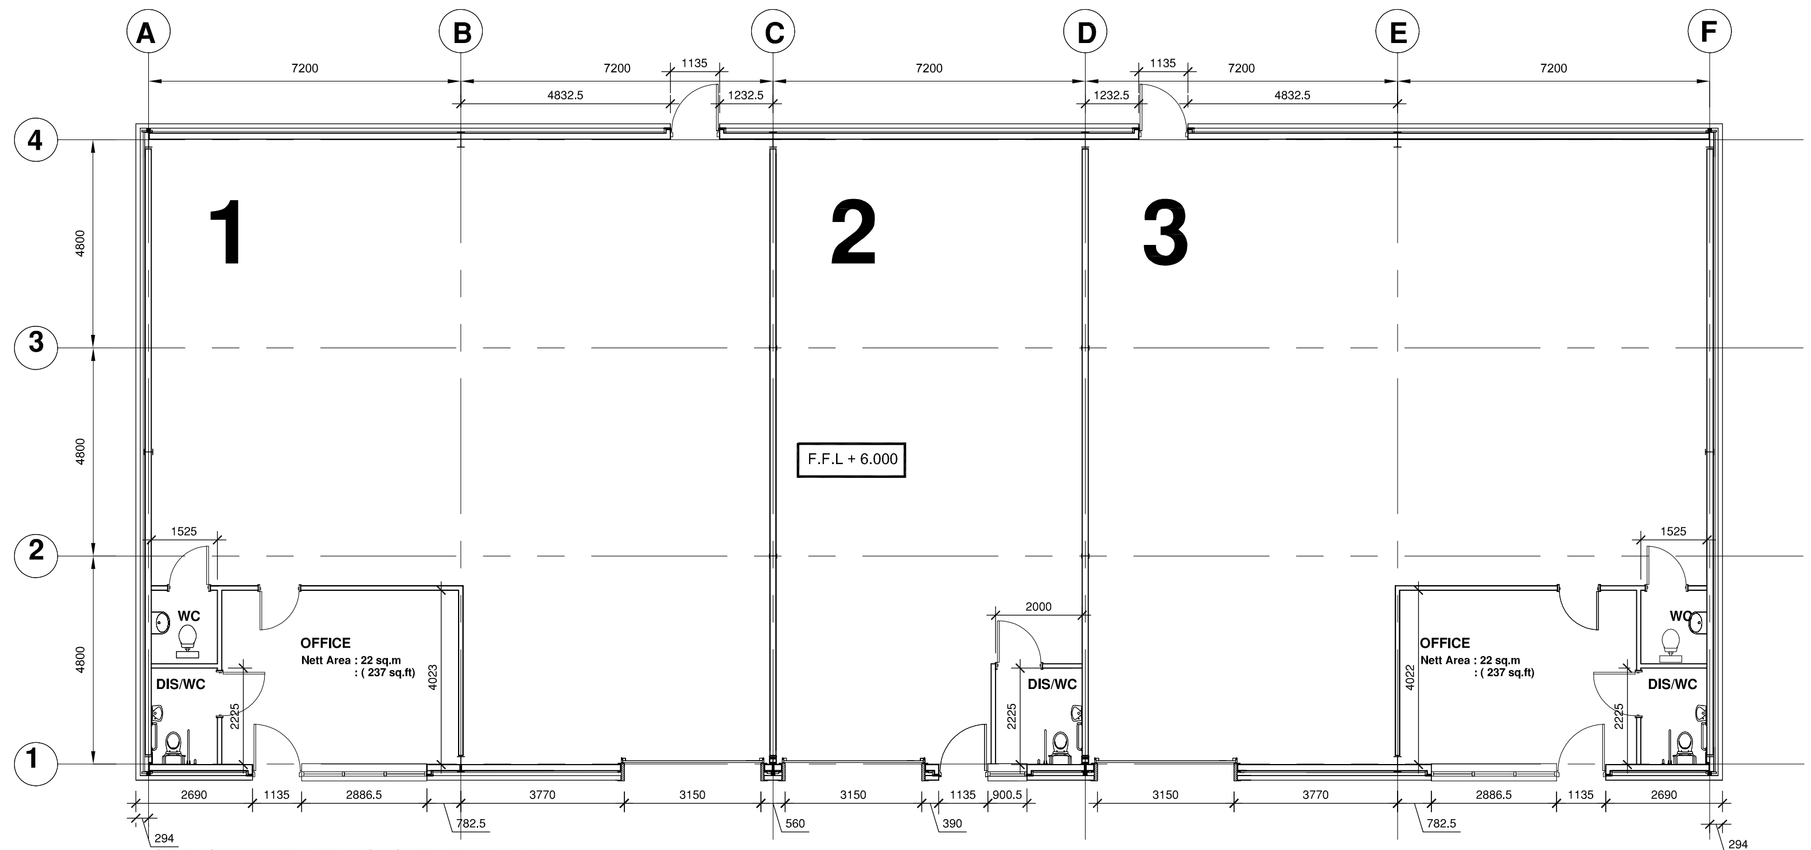

GROUND FLOOR PLAN

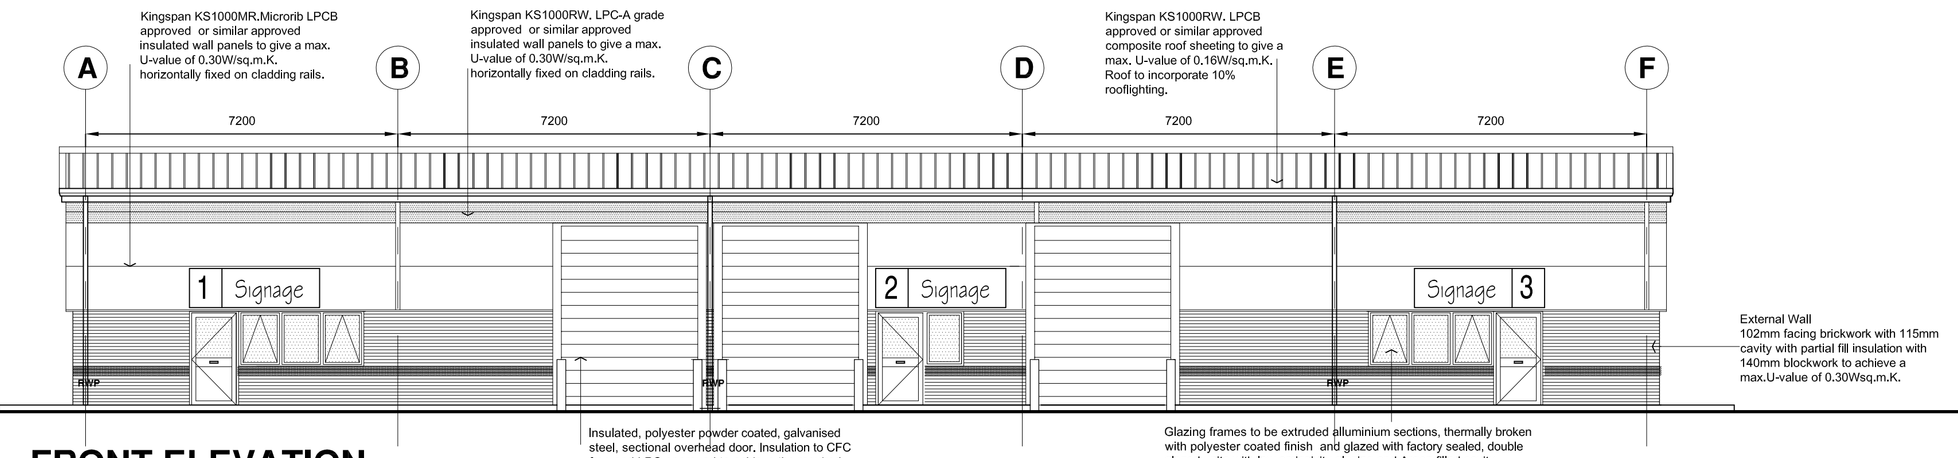

FRONT ELEVATION
GRID LINE 1

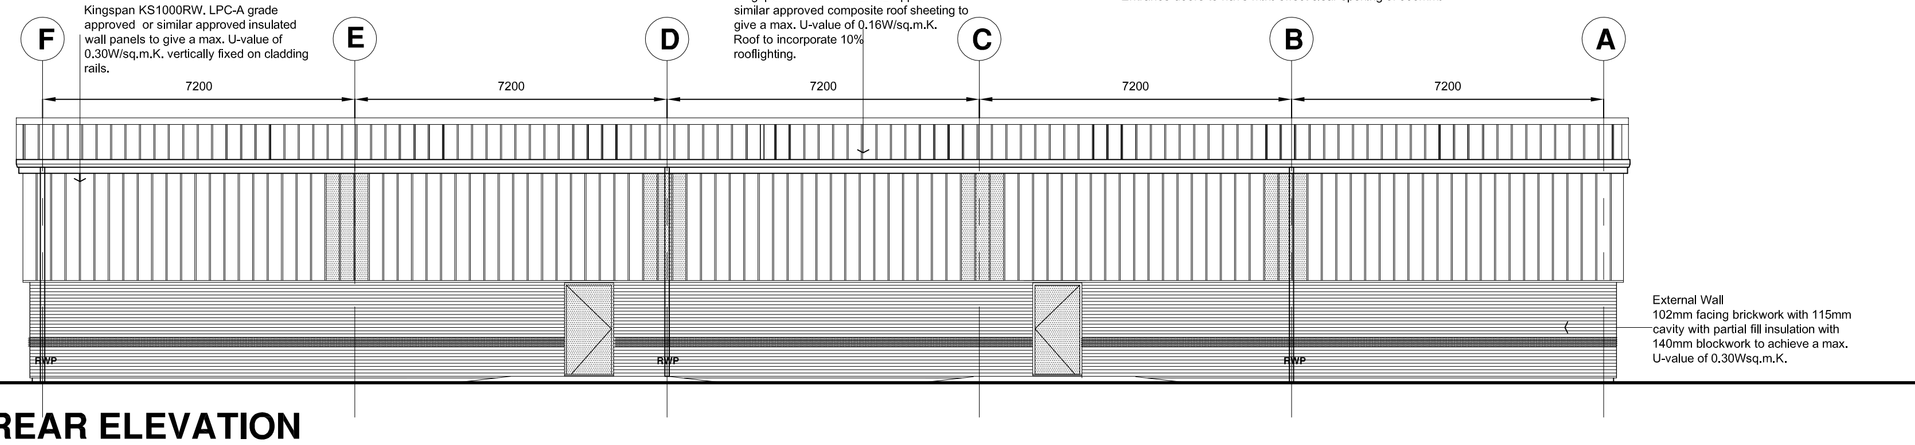

REAR ELEVATION
GRID LINE 4

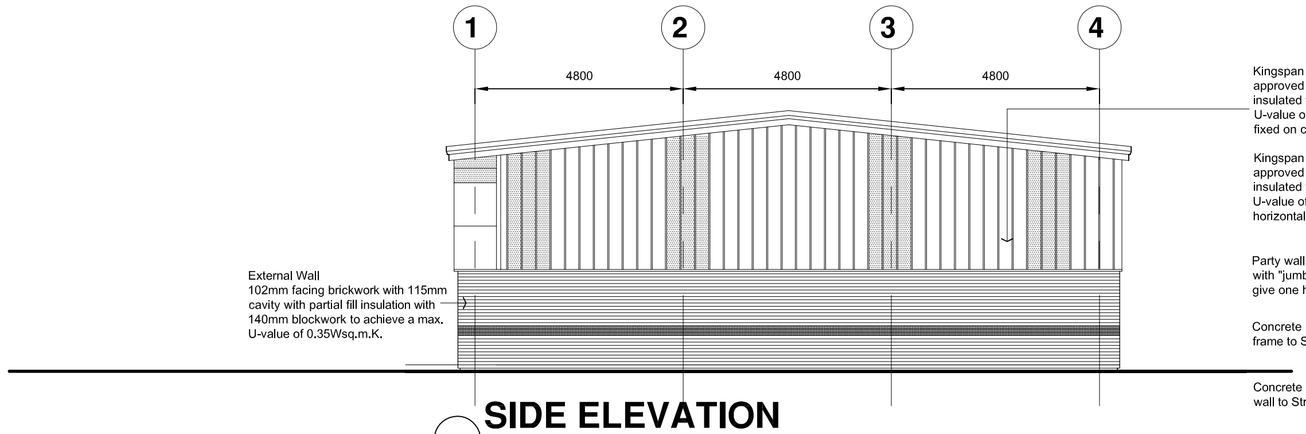

SIDE ELEVATION
GRID LINE F

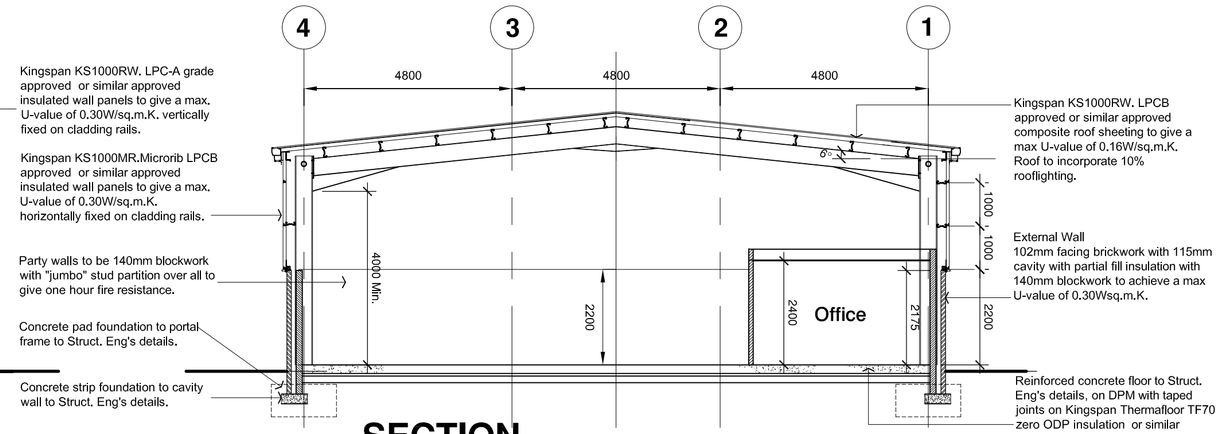

SECTION

All site dimensions shall be verified by the contractor on site prior to work commencing

Do not scale from this drawing
Only work to written dimensions

This drawing is the property of SMC DTR:UK Ltd and copyright is reserved by them. The drawing is not to be copied or disclosed by or to any unauthorised persons without the prior written consent of SMC DTR:UK Ltd.

notes

MATERIAL/COLOUR KEY

- Steel paintwork - Merlin Grey
- Roof cladding - Kingspan KS1000RW Insulated Roof Panel (LPCB Approved) or equal - Colour Goosewing Grey
- Gutters, Fascias & Verges - Colour Sargasso Blue
- Rainwater pipes - Colour to match cladding
- Wall cladding - Kingspan KS1000RW Insulated Wall Panel (LPCB Approved) or equal - Colour Albatross with Merlin Grey contrasting bands indicated by hatch. Corner flashings to match panel colour.
- Wall cladding- Kingspan KS1000MR Micro Rib (LPCB Approved) or similar approved - Colour Albatross.
- Brickwork - Rustic Red with 3 course blue band.
- Wall cladding flashings - Merlin Grey
- Loading doors - Merlin Grey
- Personnel doors - Merlin Grey
- Escape doors - Merlin Grey
- Windows - Extruded Aluminium window sections with spandrel panel - Colour Merlin Grey.
- Glazing tint - Colour Grey

Hatched areas denote contrasting colours

NOTES

Cavity barriers to be provided as indicated, maximum 20m centres and on line of each unit sub-division.

Expansion joints to be provided to brickwork/blockwork as indicated on the Structural Engineers drawings.

Wall ties to be provided as detailed on the Structural Engineers drawings.

CRITICAL DOOR DIMENSIONS

Internal Doors -Minimum effective clear width 800mm
Entrance Doors -Minimum effective clear width 900mm for one leaf
Fire Exit Doors -Minimum effective clear width 850mm

All vision panels to have minimum zones of visability betweem 500mm to 800mm and 1150mm to 1500mm.

k	22-01-09	Units renumbered.	dg/dg
j	16-01-09	Loading doors repositioned to suit Border Steel details.	dg/dg
i	28-10-08	Internal dimensions added. "U" Value of roof increased. CONSTRUCTION ISSUE.	dg/dg
h	13-08-08	Dimensions added & openings updated	rg/dg
g	07-08-08	RWP's added	rg/dg
f	13-05-08	Building Regs. issue	dg/dg
e	14/03/08	PLANNING ISSUE. Micro rib added to material key. Signage revised. Melin grey vertical feature bands added to rear and side elevations.	bb/dg
d	28.02.08	Roof ligths noted, Merlin grey panels Indicated and openings amended to suite. Notes updated.	bb/dg
c	20.02.08	Finished Level Indicated	bb/dg
b	28/01/08	Grid dimensions updated on elevations and section.	bb/dg
a	04:01:08	Elevations and section updated	bb/dg

revisions

status — CONSTRUCTION

date — 19/12/07

scale @ a1 — 1:100

by/checked — bb/srd

office — Liverpool

project

NORTHERN TRUST
Earls Gate Park
Grangemouth

drawing no — **060207038/0028k**
060207038-0028k

drawing title — BLOCK 8
Plan, Elevations & Section

SMC
DTR:UK
Architects and Designers

Alberton House St. Mary's Parsonage Manchester M3 2WJ
Tel: +44(0)161 834 4880 Fax: +44(0)161 834 4886 email: manchester@smc-dtruk.com
94 North Street Leeds LS2 7PN
Tel: +44(0)113 244 0066 Fax: +44(0)113 244 3388 email: leeds@smc-dtruk.com
No1 Old Hall Street Liverpool L3 9HF
Tel: +44(0)151 236 0044 Fax: +44(0)151 255 0132 email: liverpool@smc-dtruk.com
The Barracks White Cross South Road Lancaster LA1 4XQ
Tel: +44(0)1524 842 714 Fax: +44(0)1524 842 731 email: lancaster@smc-dtruk.com
www.smc-dtruk.com

INCORPORATING
SMC HILLS ERWIN